





Plan view

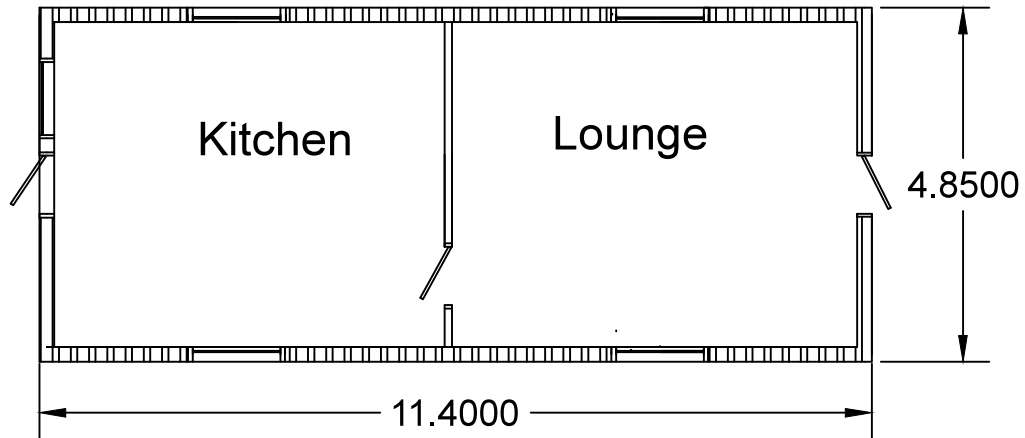

Elevation view south east

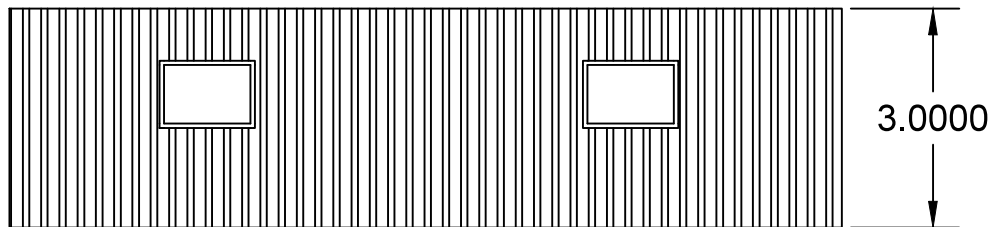

Elevation view south west

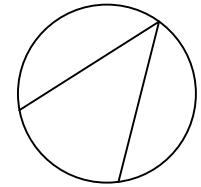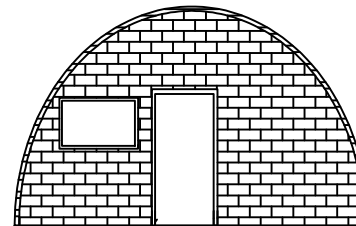

Site:
Yorkley Court Community
Farm, Lydney, GL15 4TZ

Project: Change of use of
nissen hut site office to
kitchen and lounge room.

Drawing: Floor
plan and elevation.

Scale: 1:100

Date: 27/07-14

Drg no: 5